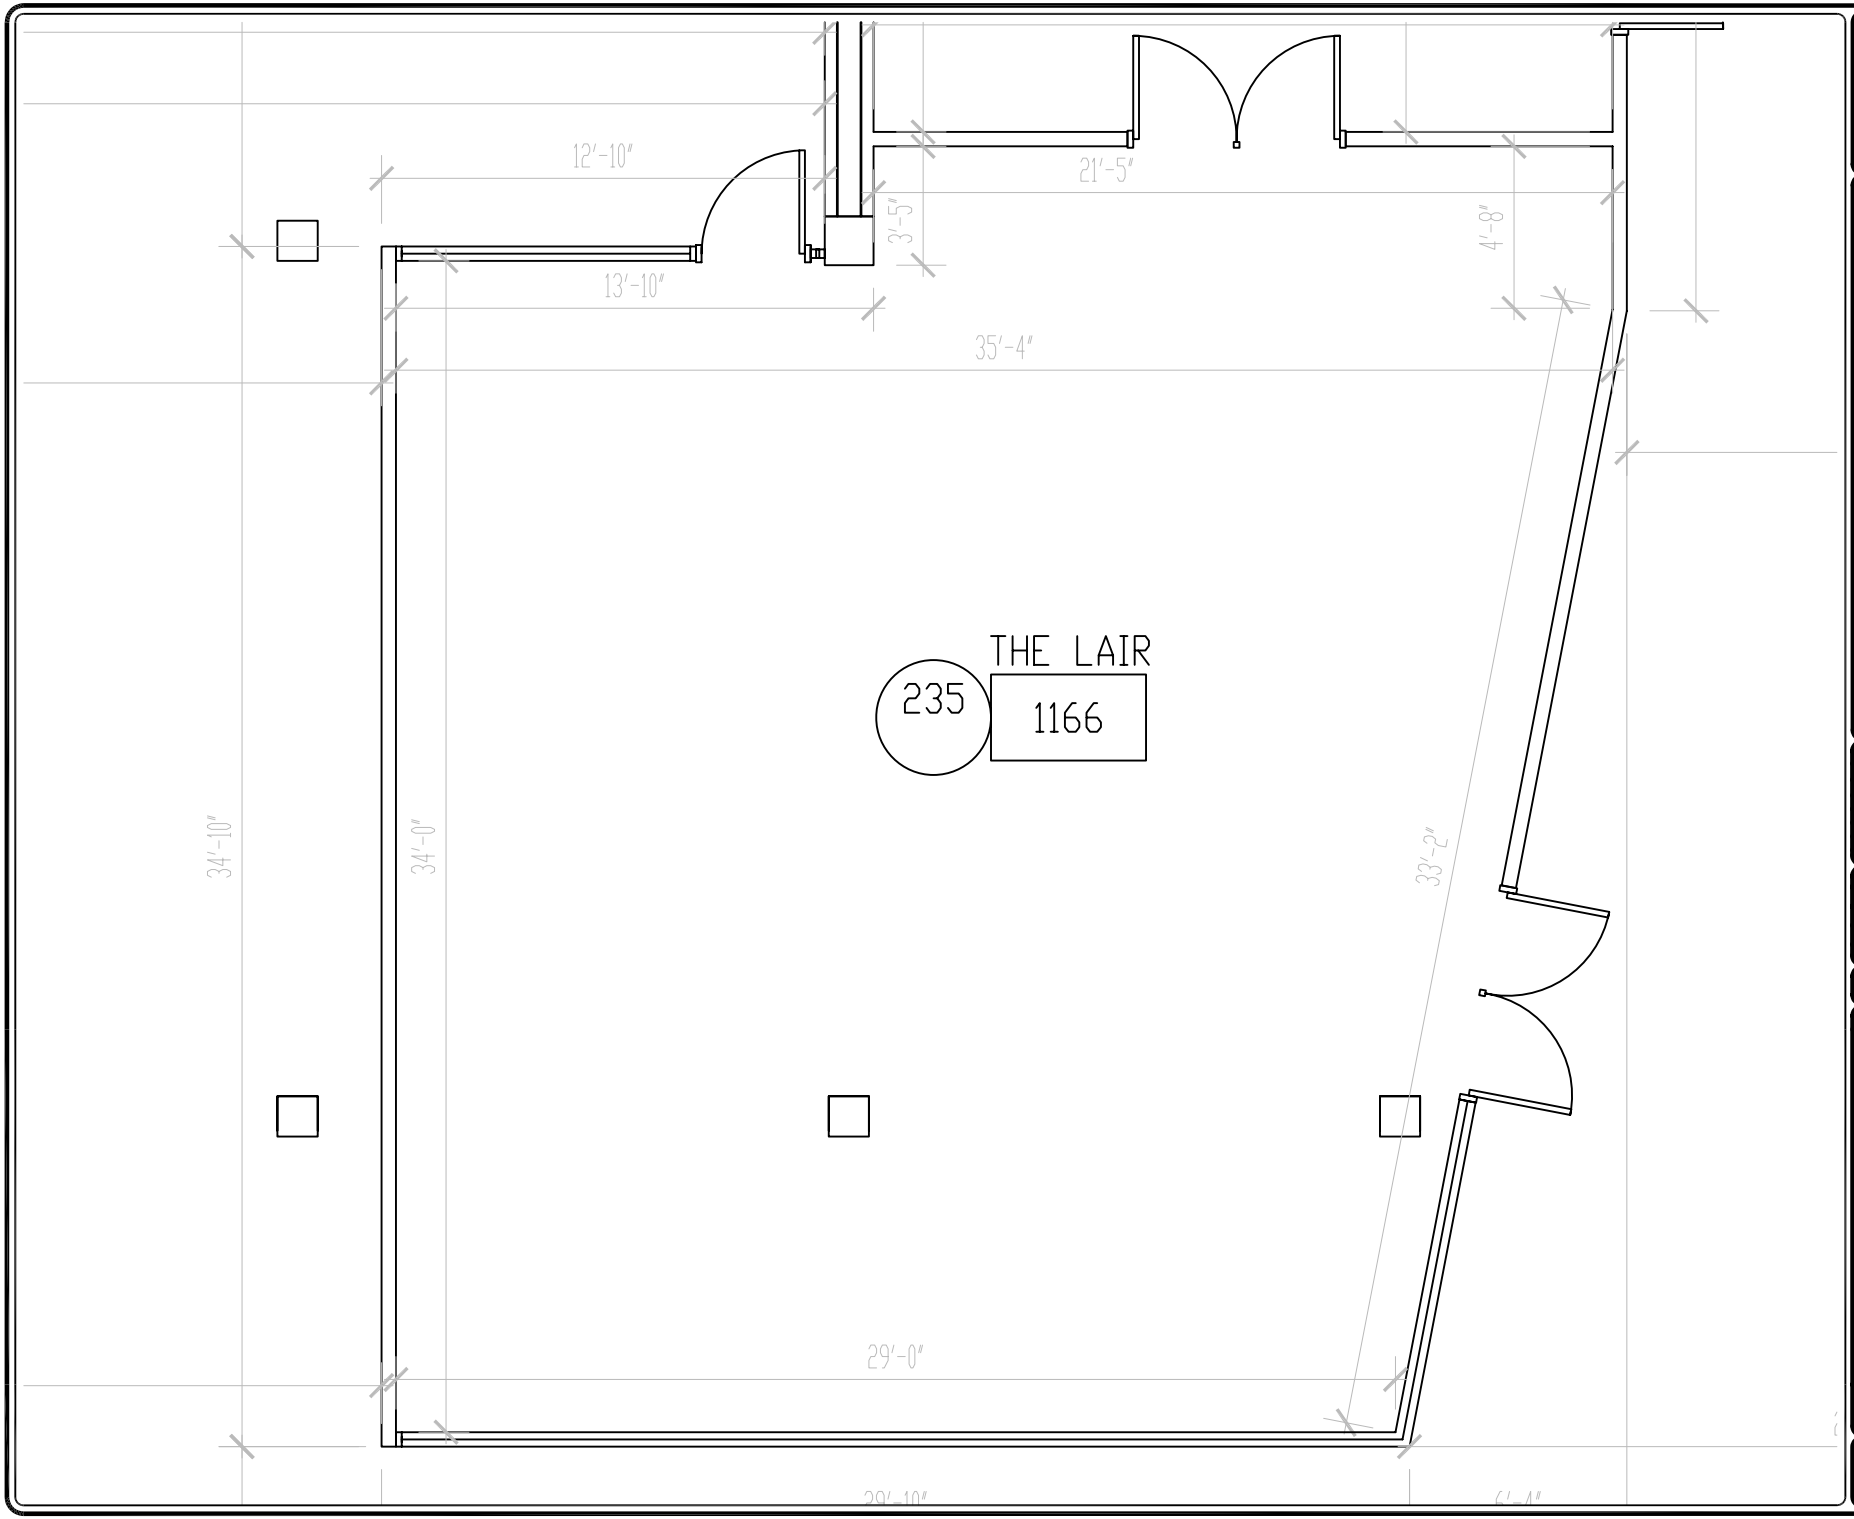

FACILITIES MANAGEMENT
WEBER STATE UNIVERSITY

REVISIONS

REV	DATE	DESCRIPTION

DATE:	00/00/00
DRAWN BY:	XXX
CHECKED BY:	XXX
SCALE:	0" = 00'-00"
.DWG FILE:	XXXXXXX

PROJ.# 00000

STUDENT UNION LAYOUTS

LAIR

SHEET NUMBER
1 OF 1