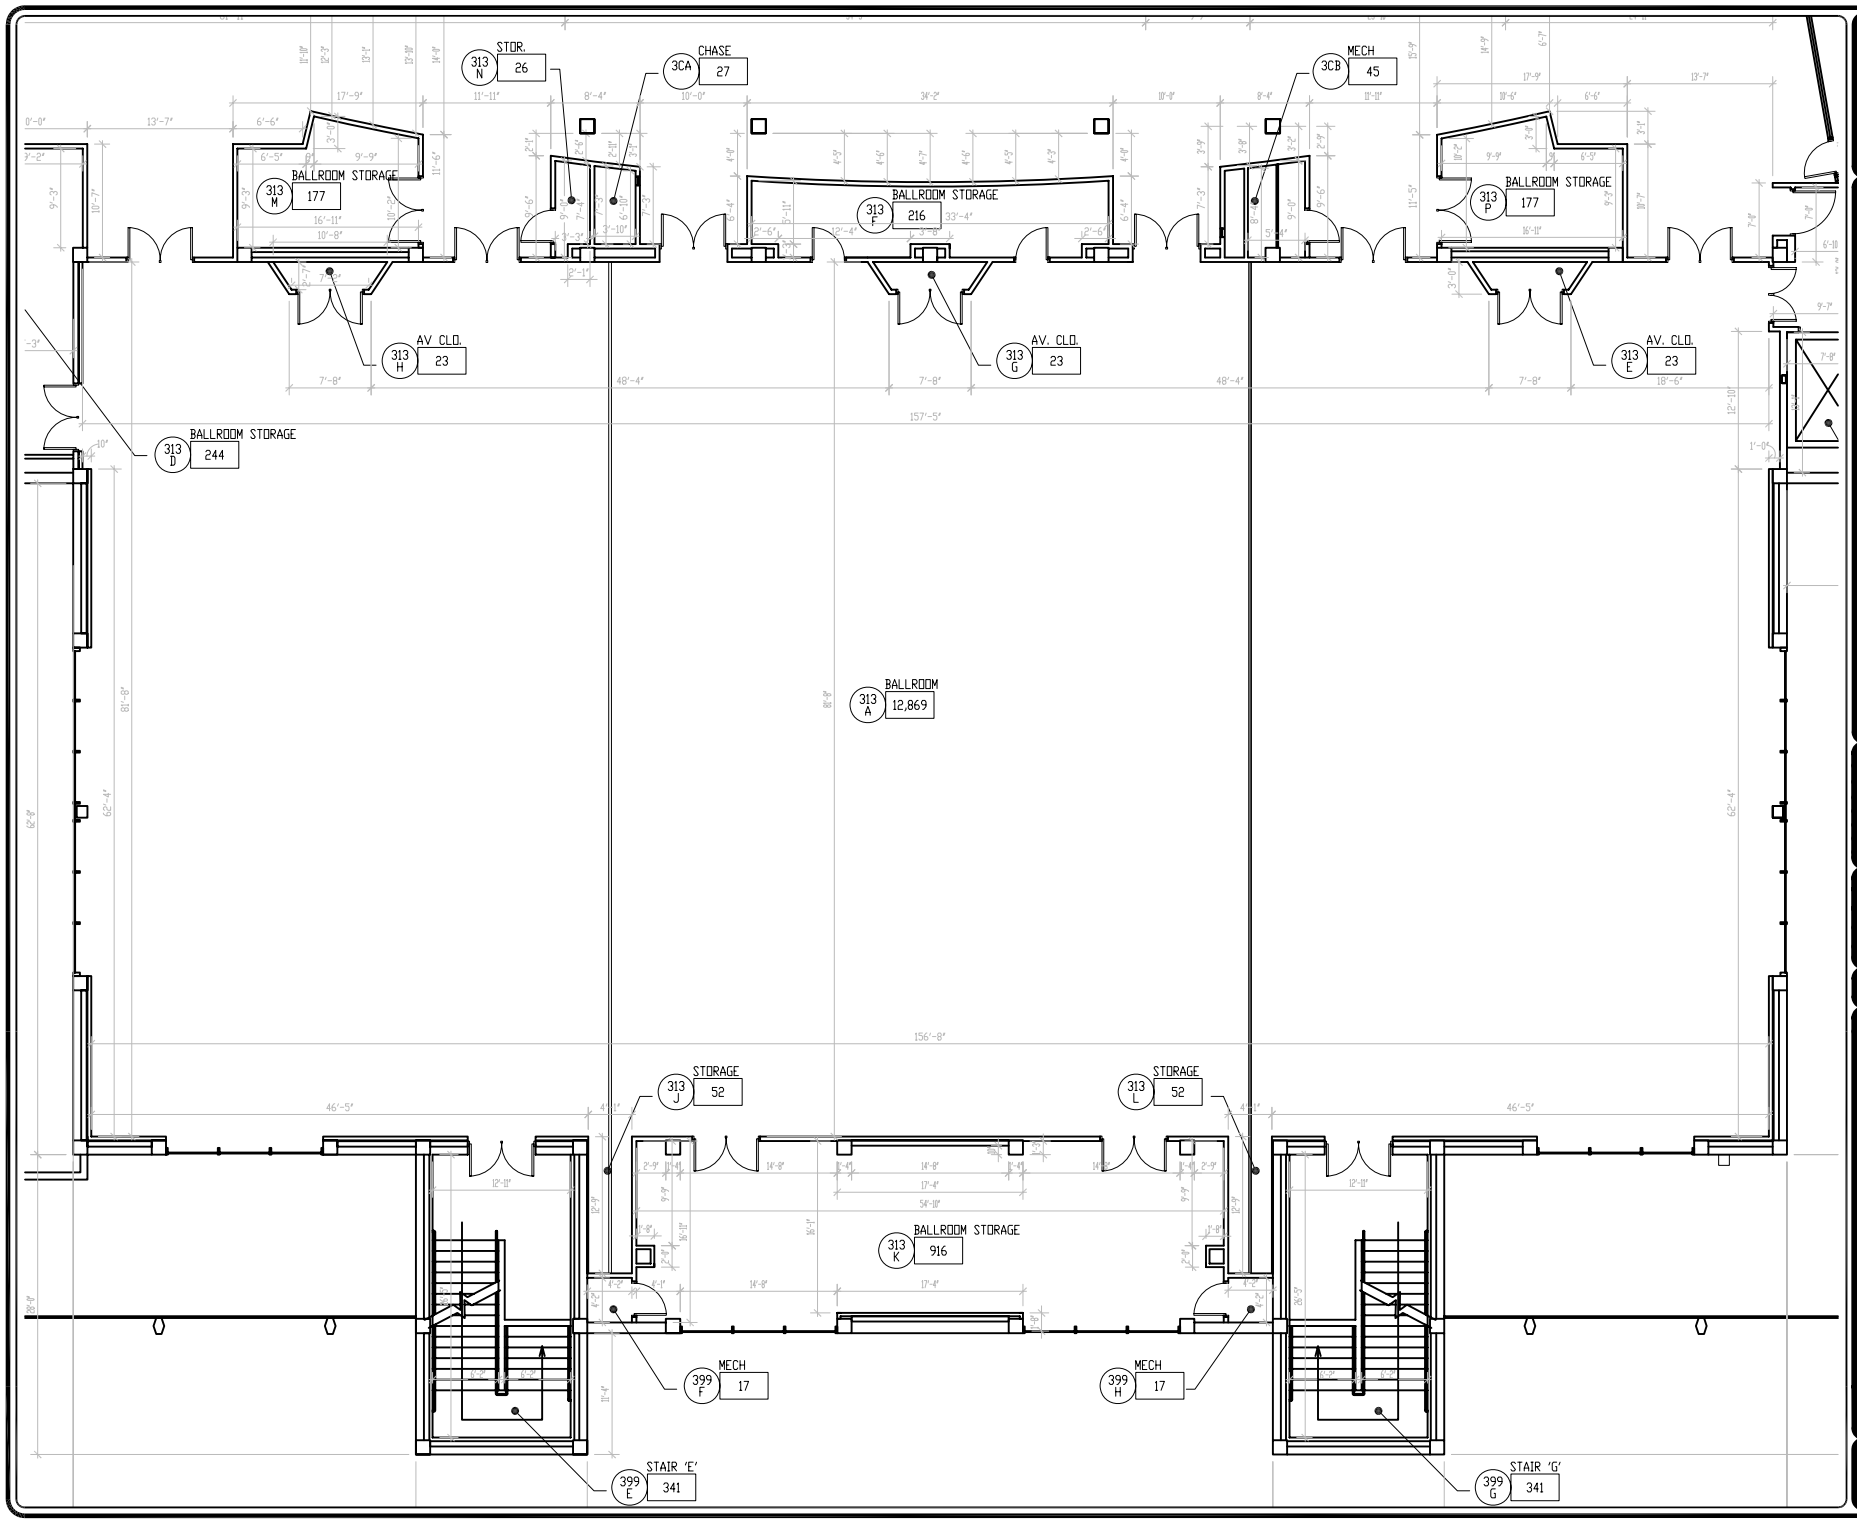

FACILITIES MANAGEMENT
WEBER STATE UNIVERSITY

REVISIONS

REV	DATE	DESCRIPTION

DATE: 00/00/00
DRAWN BY: XXX
CHECKED BY: XXX
SCALE: 0" = 00'-00"
.DWG FILE: XXXXXXX

PROJ.# 00000

STUDENT UNION LAYOUTS

BALLROOM

SHEET NUMBER
1 OF 1