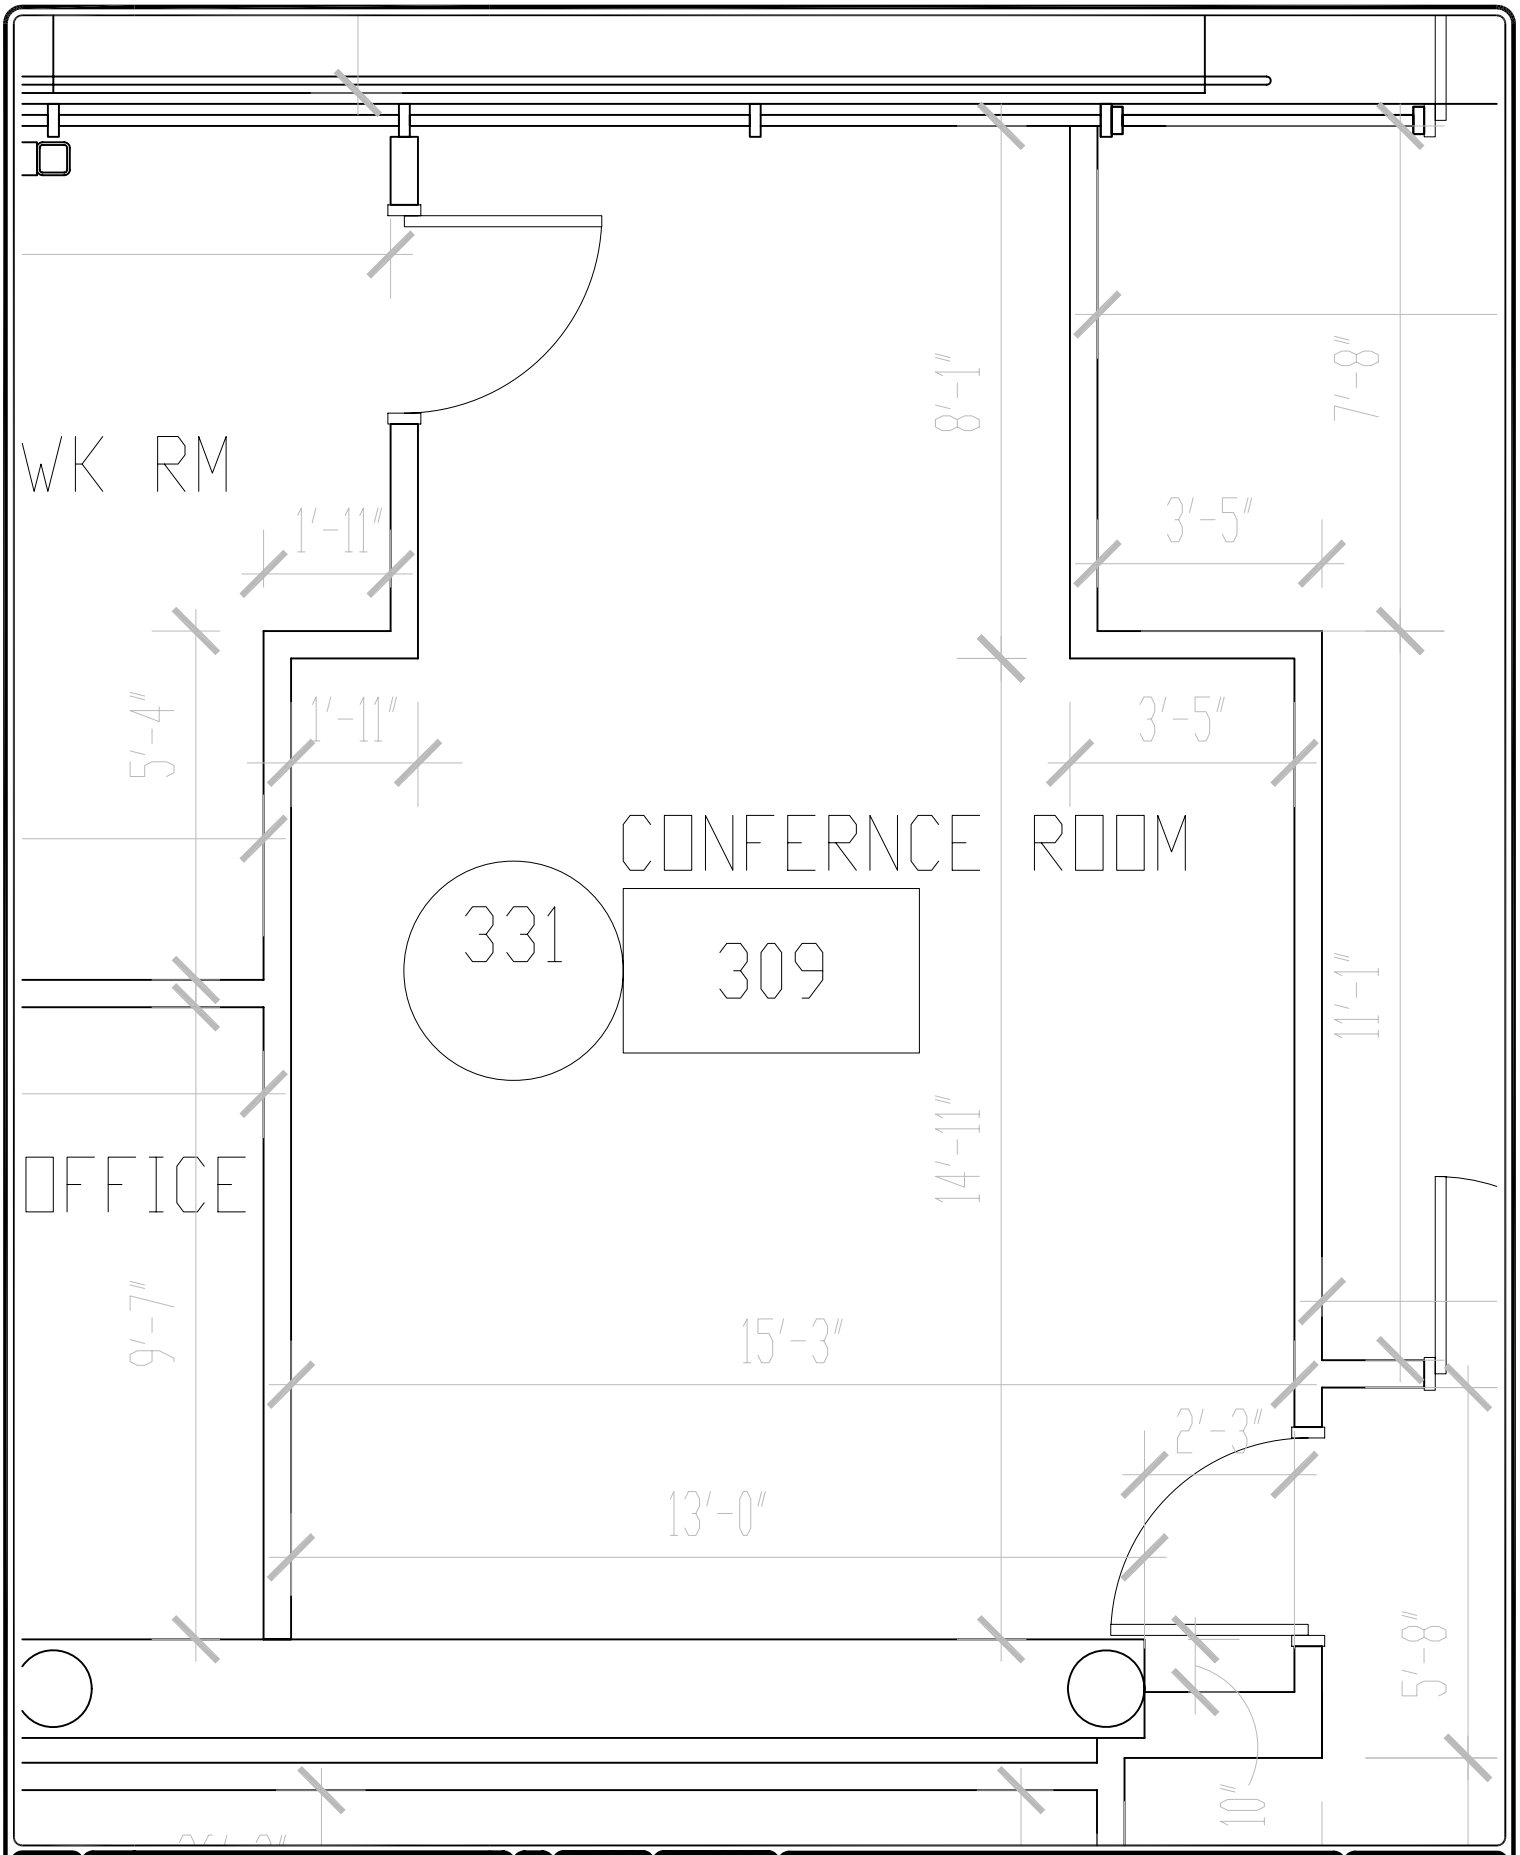

SHEET NUMBER
1 OF 1

STUDENT UNION LAYOUTS

CONFERENCE ROOM

PROJ.# 00000

DWG TITLE XXXXXXXX
SCALE 0" = 00'-00"
DRAWN BY XXXX
CHECKED BY XXXX
DATE 00/00/00

REVISIONS
NO. DATE DESCRIPTION

FACILITIES MANAGEMENT
WEBER STATE UNIVERSITY

Facilities Management